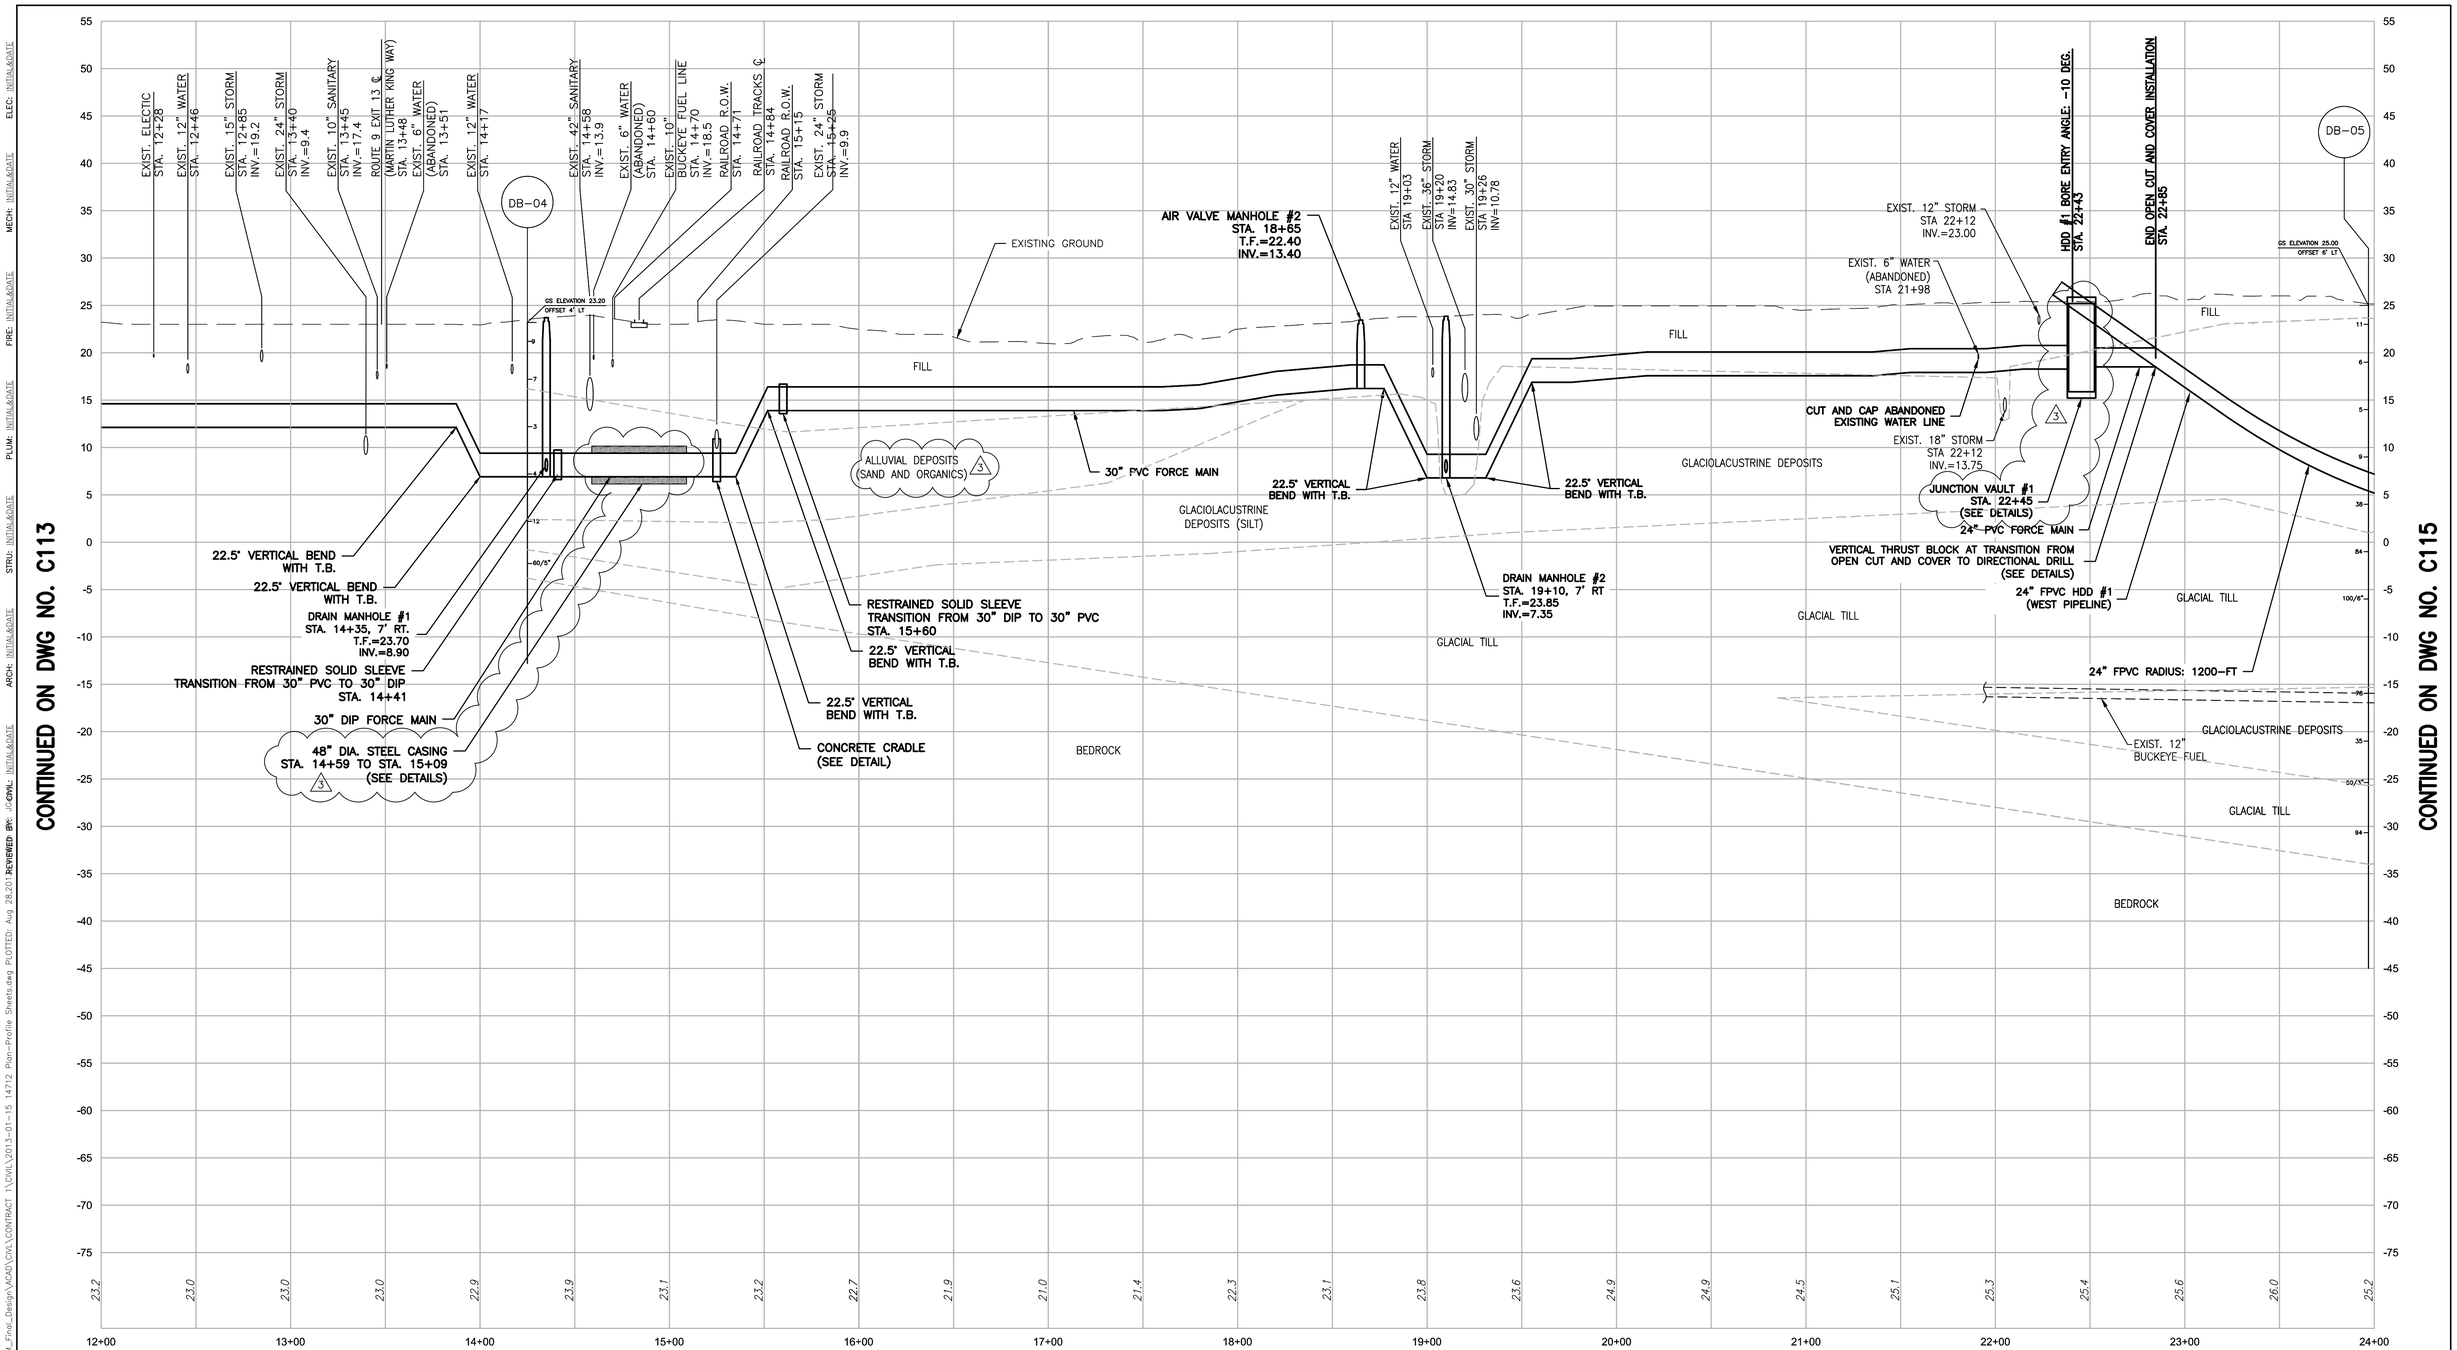

NOTES:
1. SEE SHEET C104 FOR PLAN VIEW INFORMATION.
2. SEE SHEET C101 FOR TABULATED VERTICAL DIRECTIONAL DRILL GEOMETRIC DATA.

ADDENDUM NUMBER 3

THIS LINE IS ONE INCH LONG WHEN PLOTTED AT FULL SCALE ON A 22" X 34" DRAWING

STATE OF CONNECTICUT — SHAWN C. DORAN — No. 16208 — LICENSED PROFESSIONAL ENGINEER

BRIERLEY ASSOCIATES
Creating Space Underground
167 S. River Rd., #8
Bedford, NH 02110

STATE OF CONNECTICUT — CHARLES C. CHRISTY — No. 27931 — LICENSED PROFESSIONAL ENGINEER

CDR MAGUIRE
2080 Silas Deane Highway
Rocky Hill, Connecticut 06067

MARK	DATE	DESCRIPTION	BY	APP'D
0	4/25/13	ISSUED FOR DEEP APPROVAL	JIG	CCC
1	7/22/13	REVISED PER DEEP COMMENTS	JIG	CCC
2	7/22/13	ISSUED FOR BID	JIG	CCC
3	8/28/13	REVISED PER ADDENDUM NUMBER 3	JIG	CCC

PROJECT NO.:	14712.02
DESIGNED BY:	CCC
DRAWN BY:	JIG
CHK'D BY:	CCC/MJK
DATE:	07/22/13
SCALE:	AS NOTED

SEWAGE FORCE MAIN
MIDDLETOWN, CONNECTICUT

FORCE MAIN BASELINE PROFILE
STA 12+00 – STA 24+00

DRAWING NO.
C114

SHEET 16 OF 61

DRAWING FILE: G:\JOBS\14712.02-Middletown_PS_FM_Final_Design\ACAD\CIVIL\CONTRACT 1\DWG\2013-01-15 14712 Plan-Profile Sheets.dwg PLOTTED: Aug 28,2013 REVIEWED BY: JIG CIVIL: INITIAL&DATE ARCH: INITIAL&DATE STRU: INITIAL&DATE PLUM: INITIAL&DATE FIRE: INITIAL&DATE MECH: INITIAL&DATE ELEC: INITIAL&DATE