SEWAGE TREATMENT WORKS
CITY OF MIDDLETOWN, CONN.
PILE LAYOUT

S.T.W. #1 — June, 1936

Thomas F. Bowe, Consulting Engineer, New York City

Samuel C. Cannon, Supt. of Public Works, Middletown, Conn.

Scale: 1/8" = 1'-0"

Revised 7/27/36

Note: Cut-off elevations of piles under tanks indicated thus: ← Piles 5.75' o.c. El. = 21.00 →

Piles shall be driven until the penetration called for on this drawing are reached.

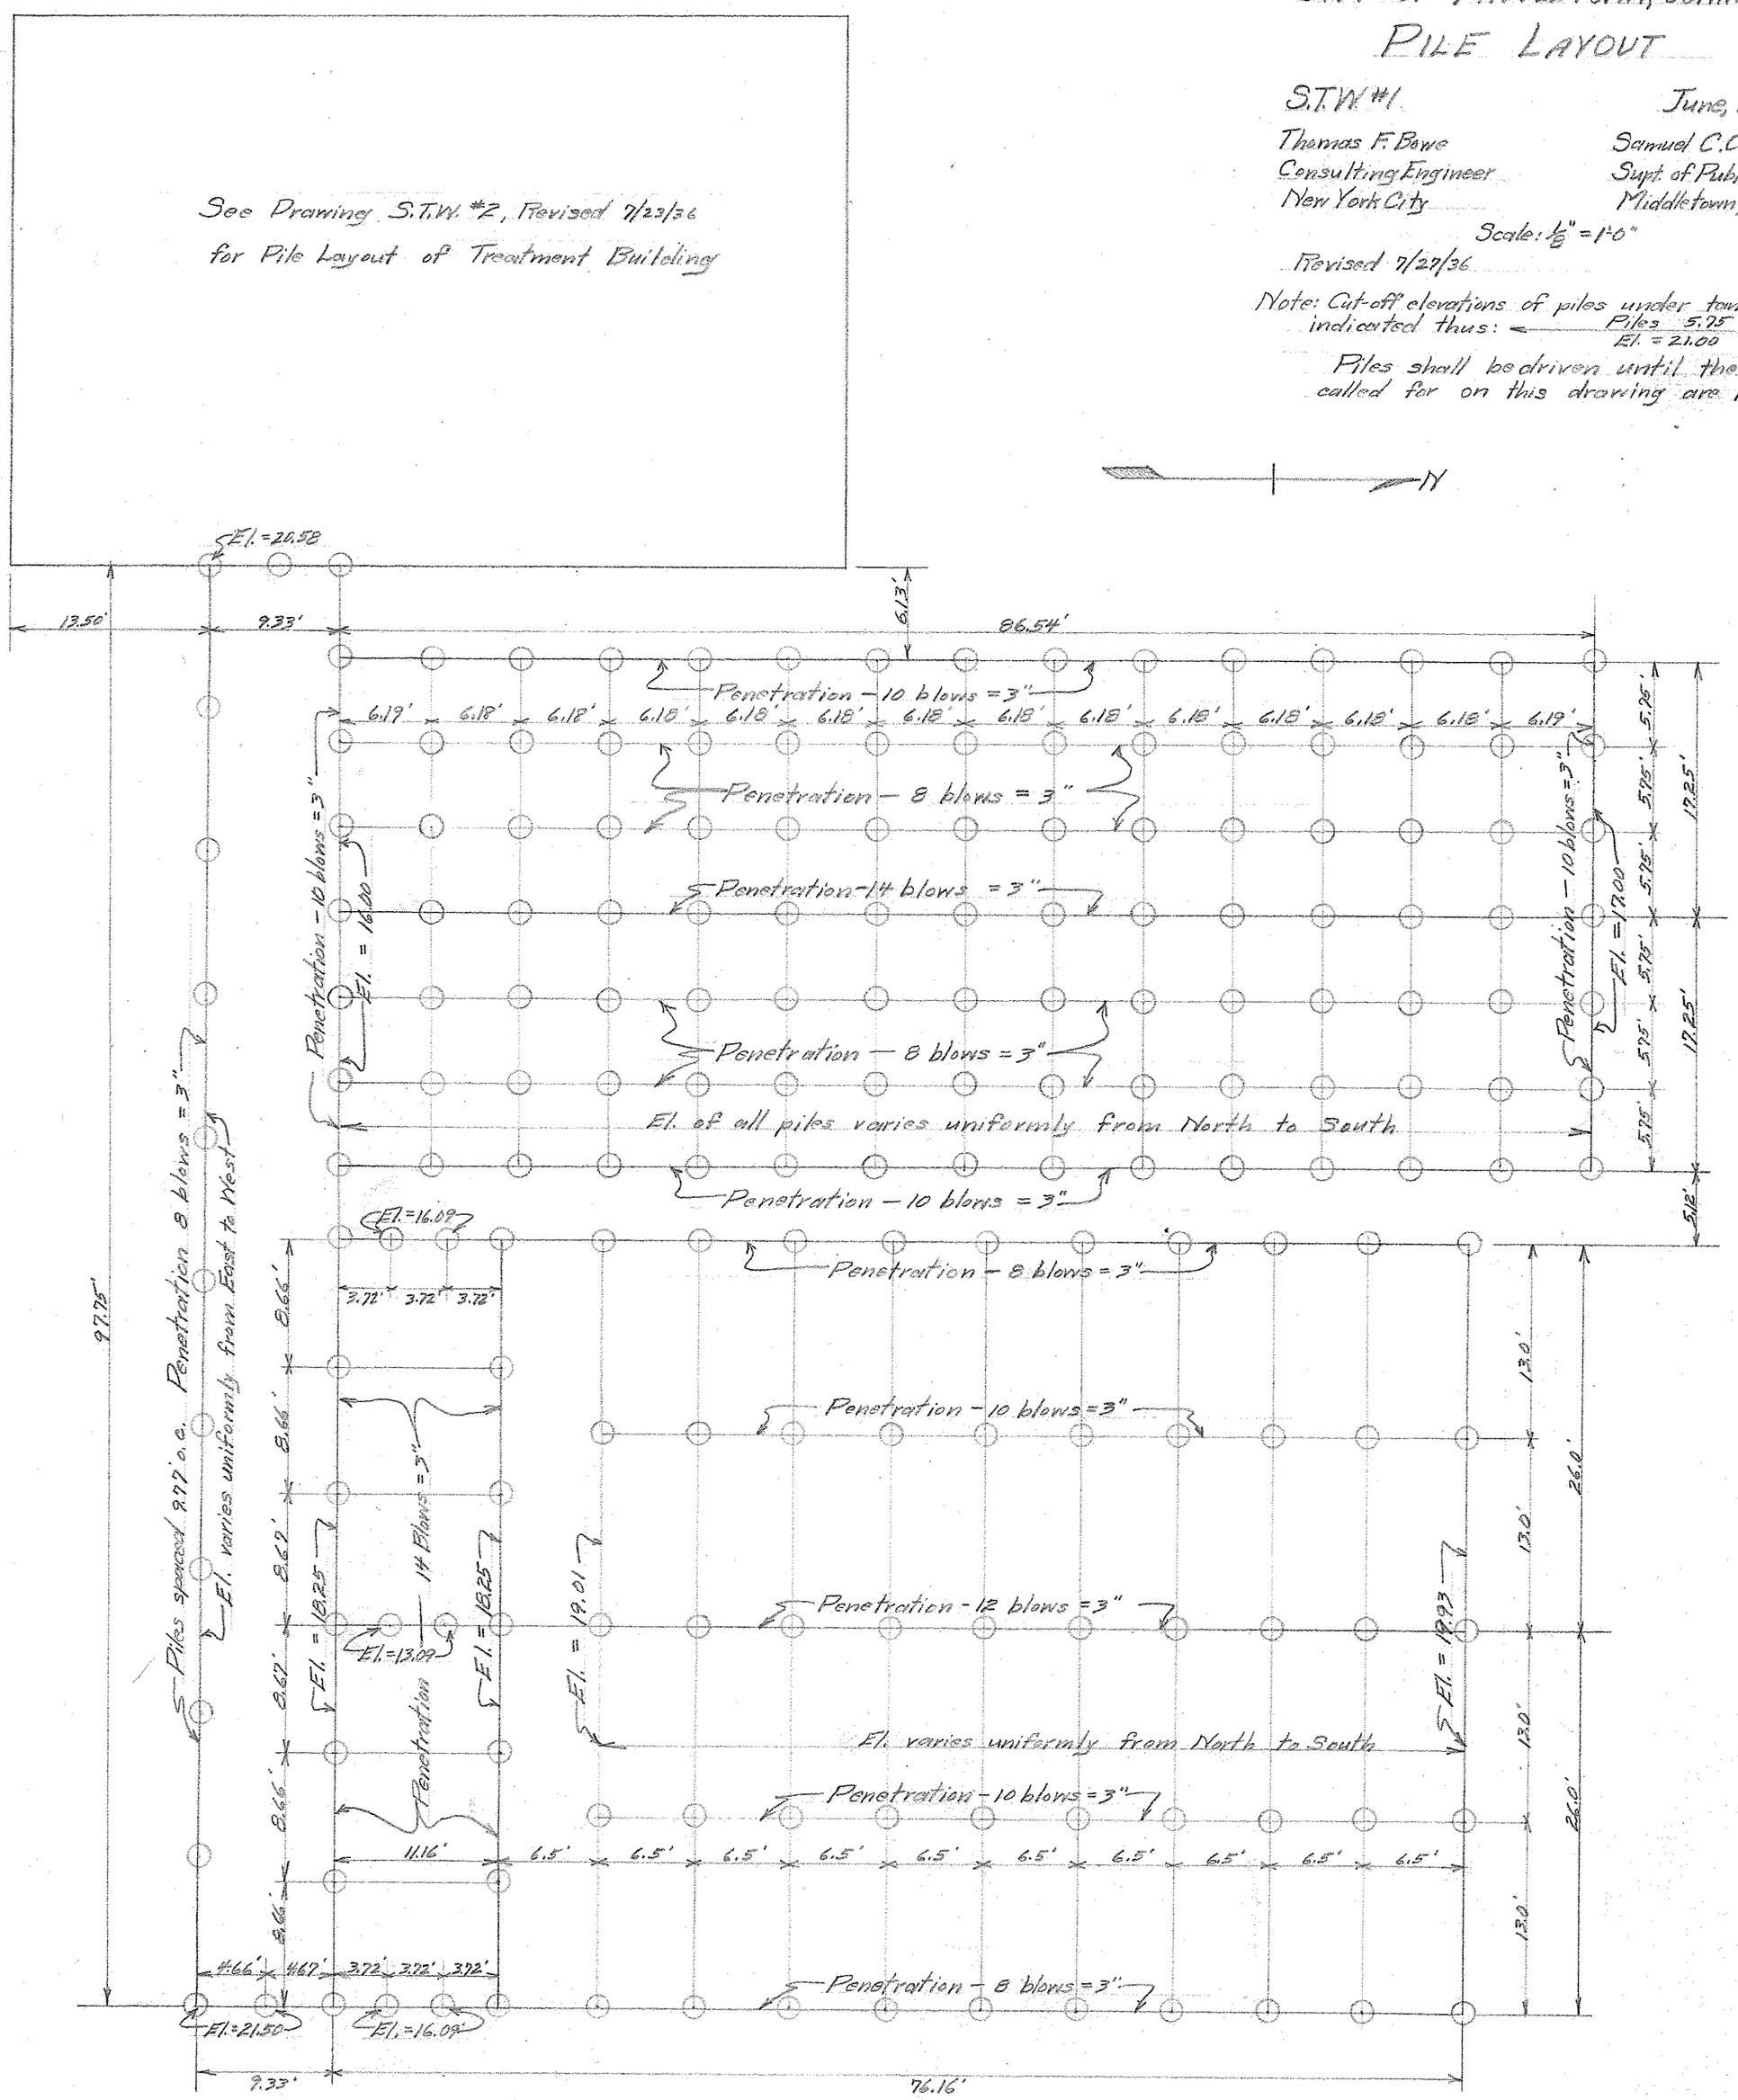

SU2-10 ~~V20~~